SKYLONDA FIRE STATION 58

Location: 17290 Skyline Blvd. Woodside, CA 94062
Size: 14,000 S.F.
Estimated Completion Date: Winter 2017
Contractors: T.B.Penick & Sons and Jeff Katz Architecture
Project Manager: Theresa Yee

ANIMAL SHELTER

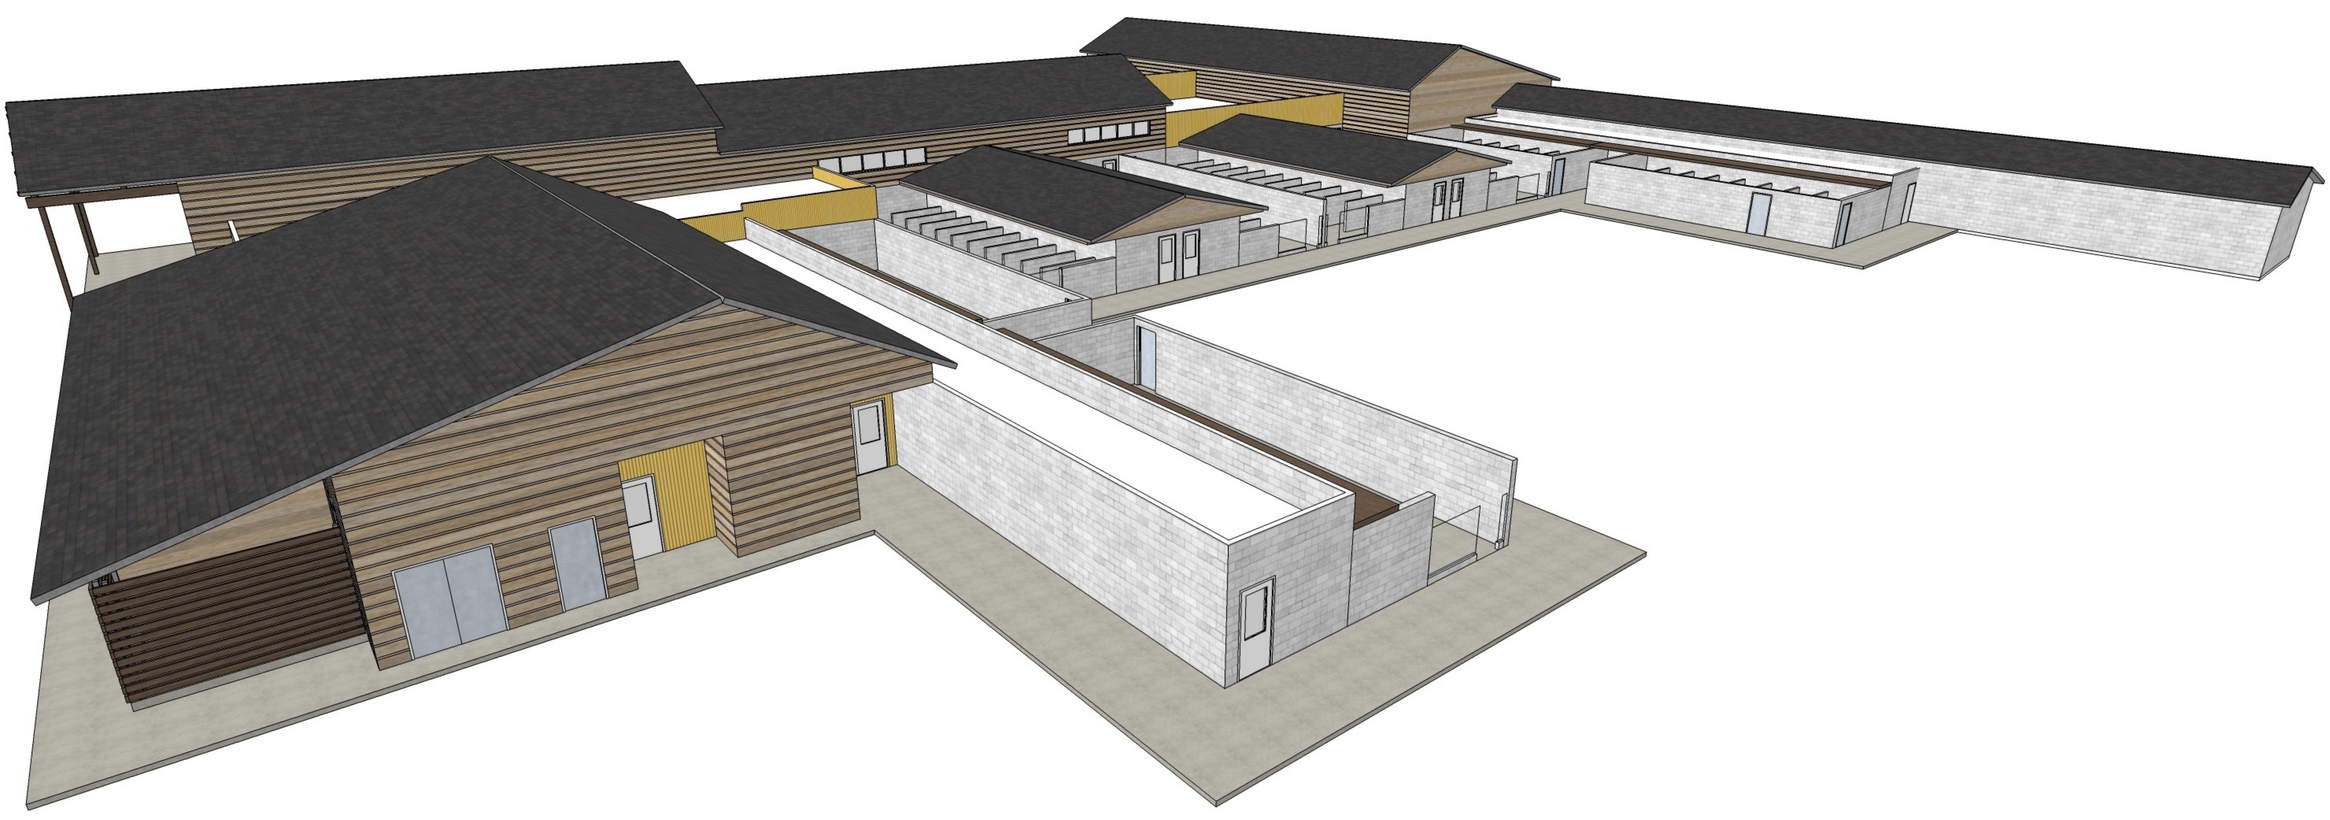

FLOOR PLAN
LEVEL 1

Location: 12 Airport Blvd. San Mateo, CA 94401
Size: 37,000 S.F.
Estimated Completion Date: Summer 2019
Contractors: F&H Construction and LDA Partners
Project Manager: Theresa Yee

REGIONAL OPERATION CENTER

Location: 511 Winslow Street. Redwood City, CA 94063
Size: 36,000 S.F.
Estimated Completion Date: Summer 2018
Contractors: McCarthy and AECOM
Project Managers: Keith Anderson

CORDILLERAS MENTAL HEALTH CENTER

Location: 200 Edmonds Road. Redwood City, CA 94062
Size: 100,000 S.F.
Estimated Completion Date: Fall 2020
Contractors: TBD
Project Manager: Robert Kalkbrenner

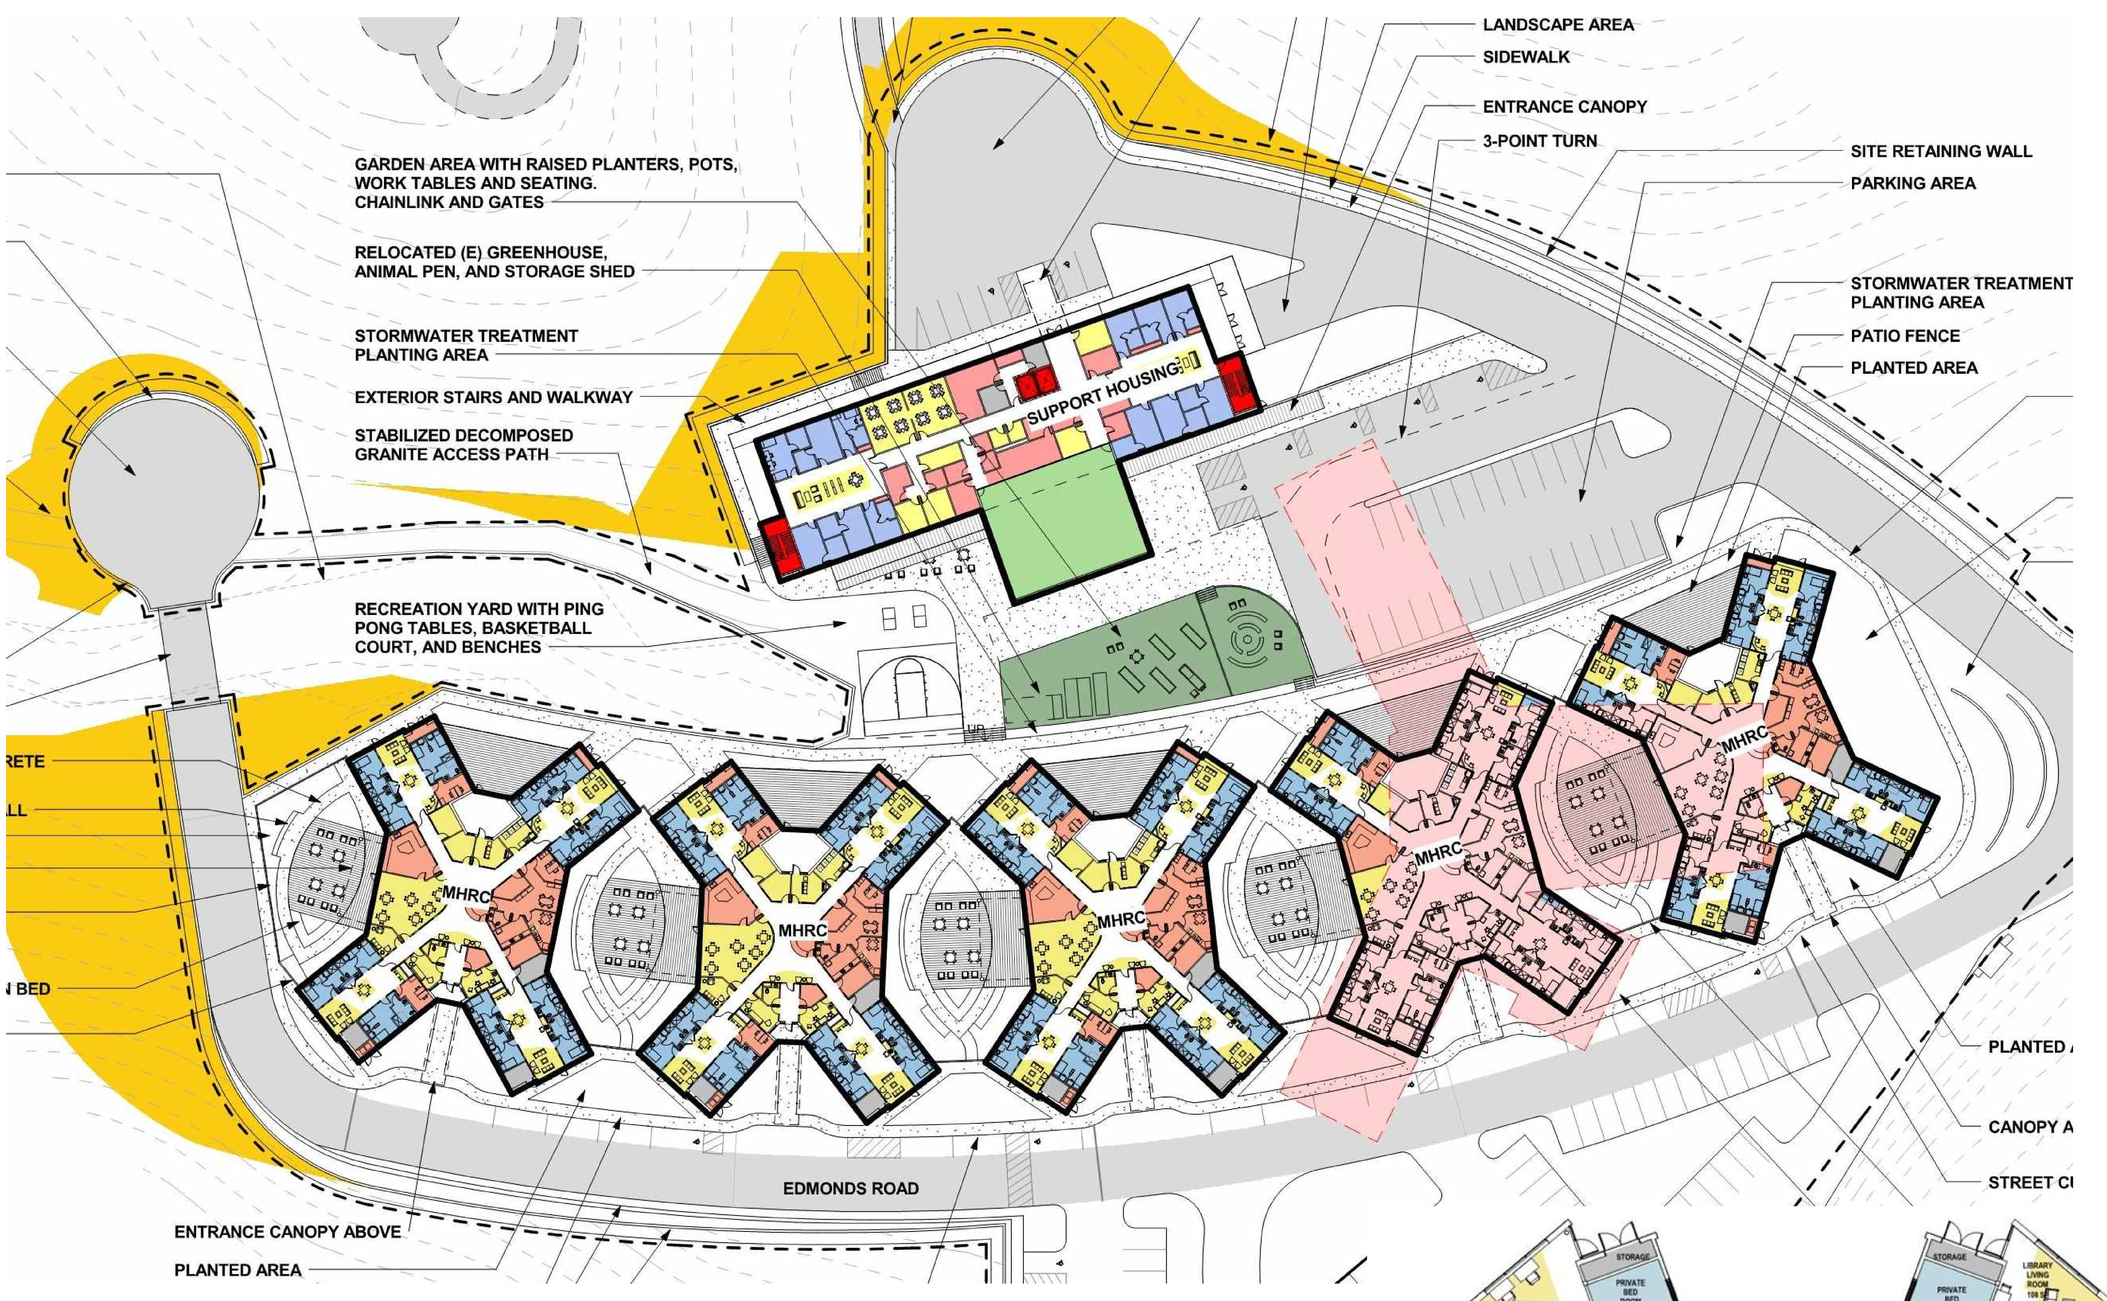

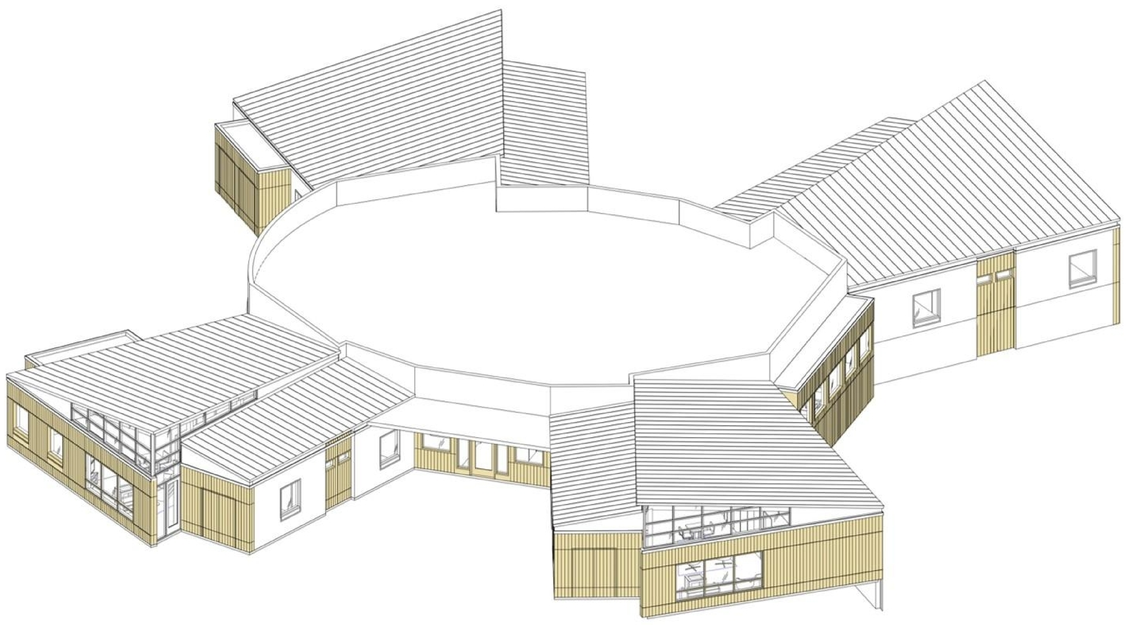

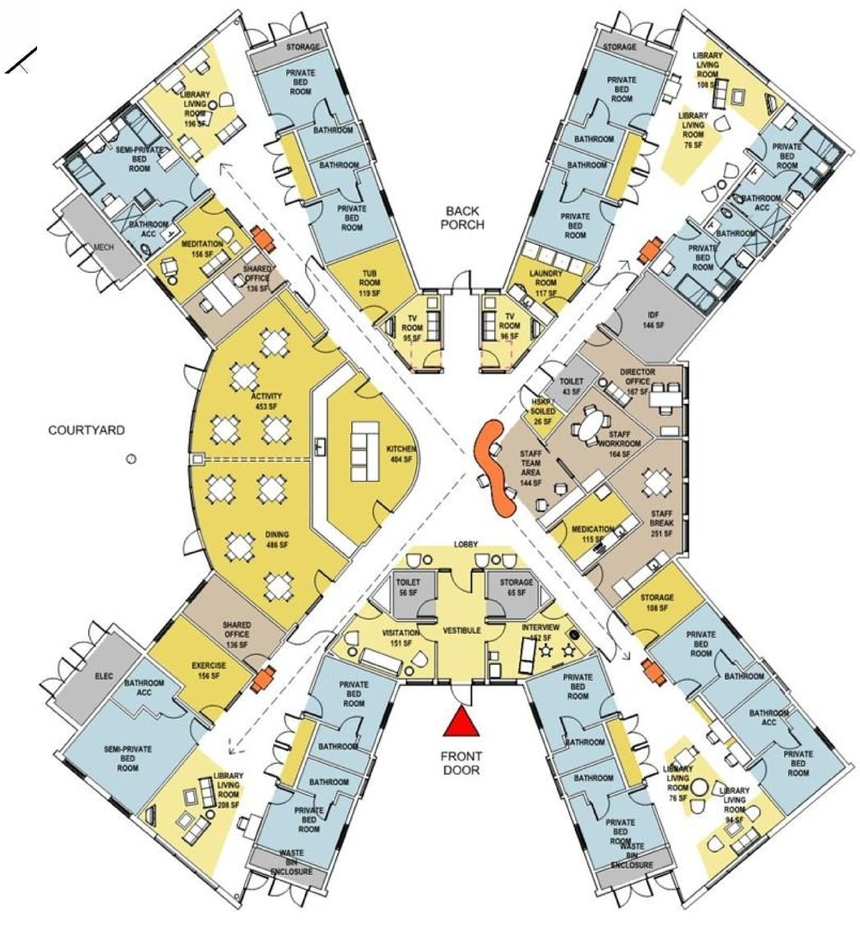

COUNTY OFFICE BUILDING AND PARKING STRUCTURE

Location: Government Center. Redwood City, CA
Size: 121,000 S.F. and 850-1200 stalls
Estimated Completion Date: Q4 2019 & Q4 2020
Contractors: TBD
Project Managers: Debbie Bazan and Sam Lin

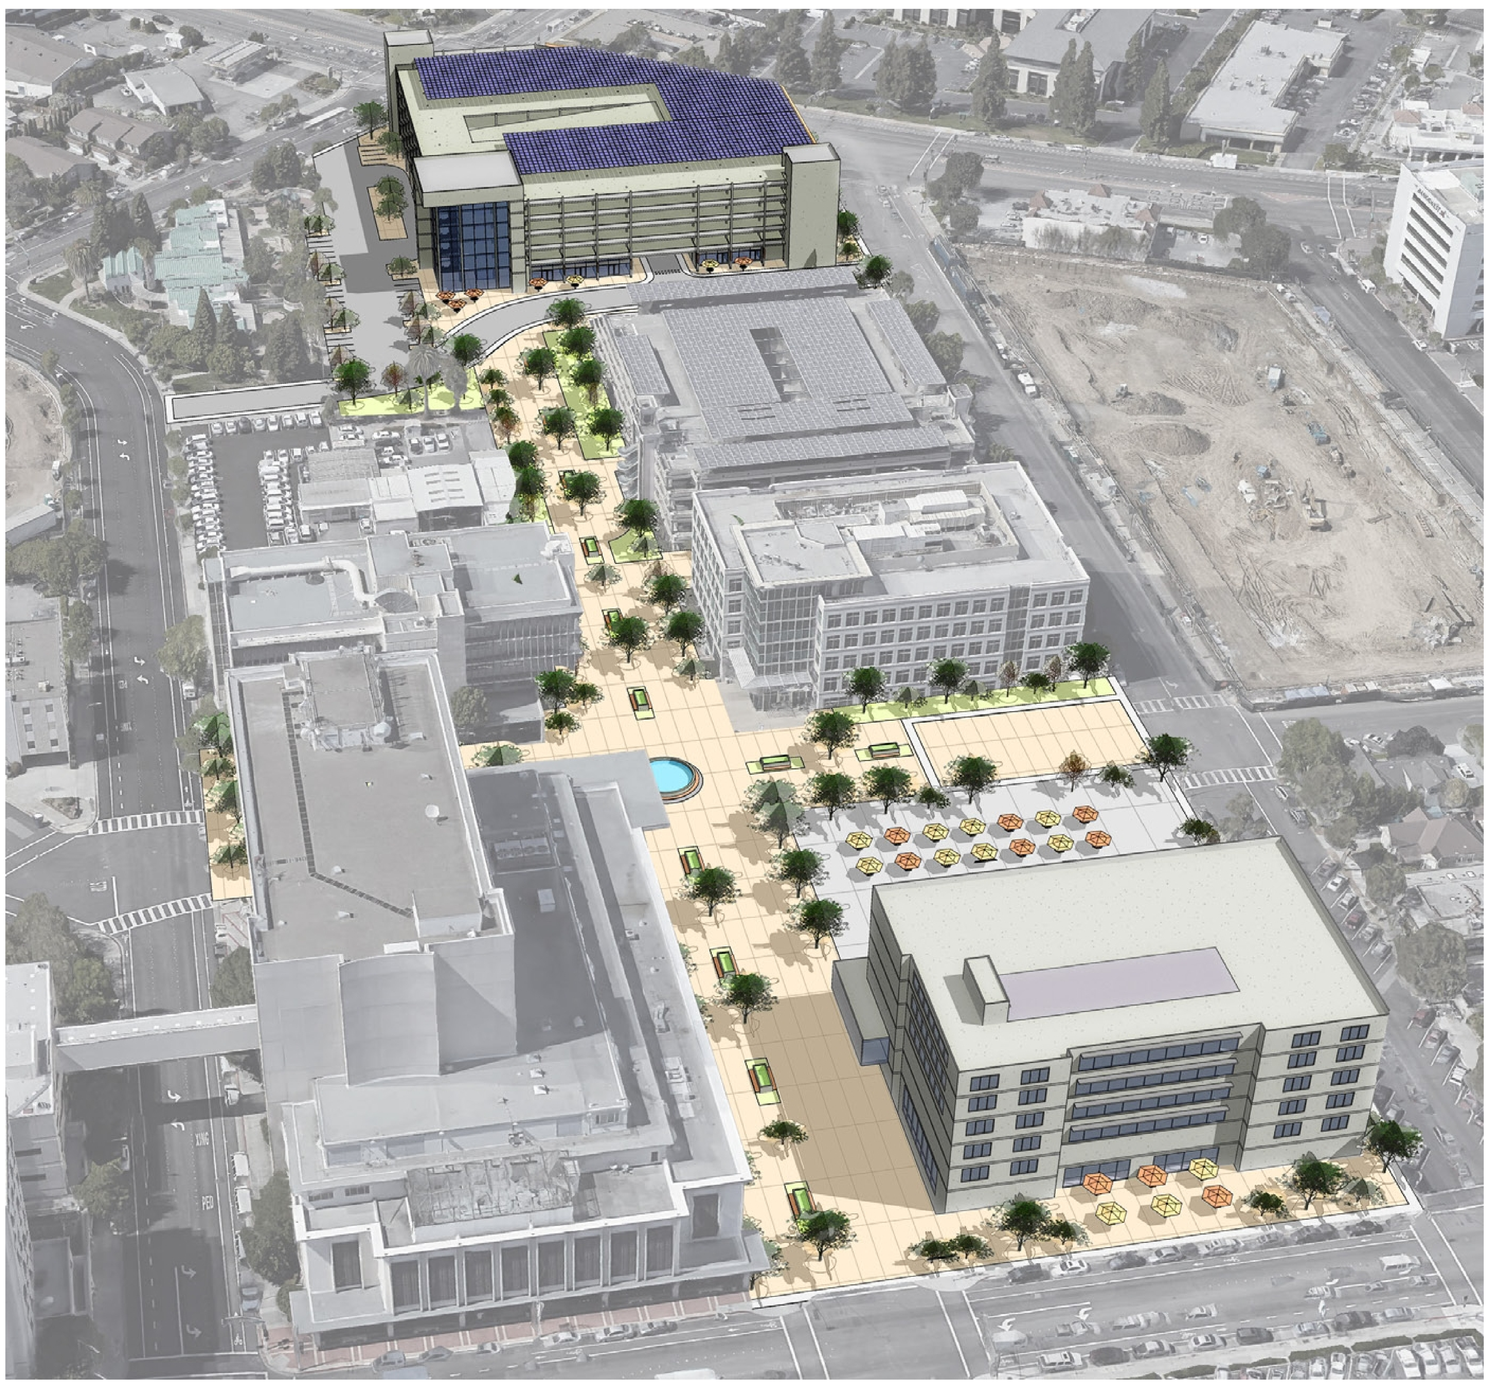

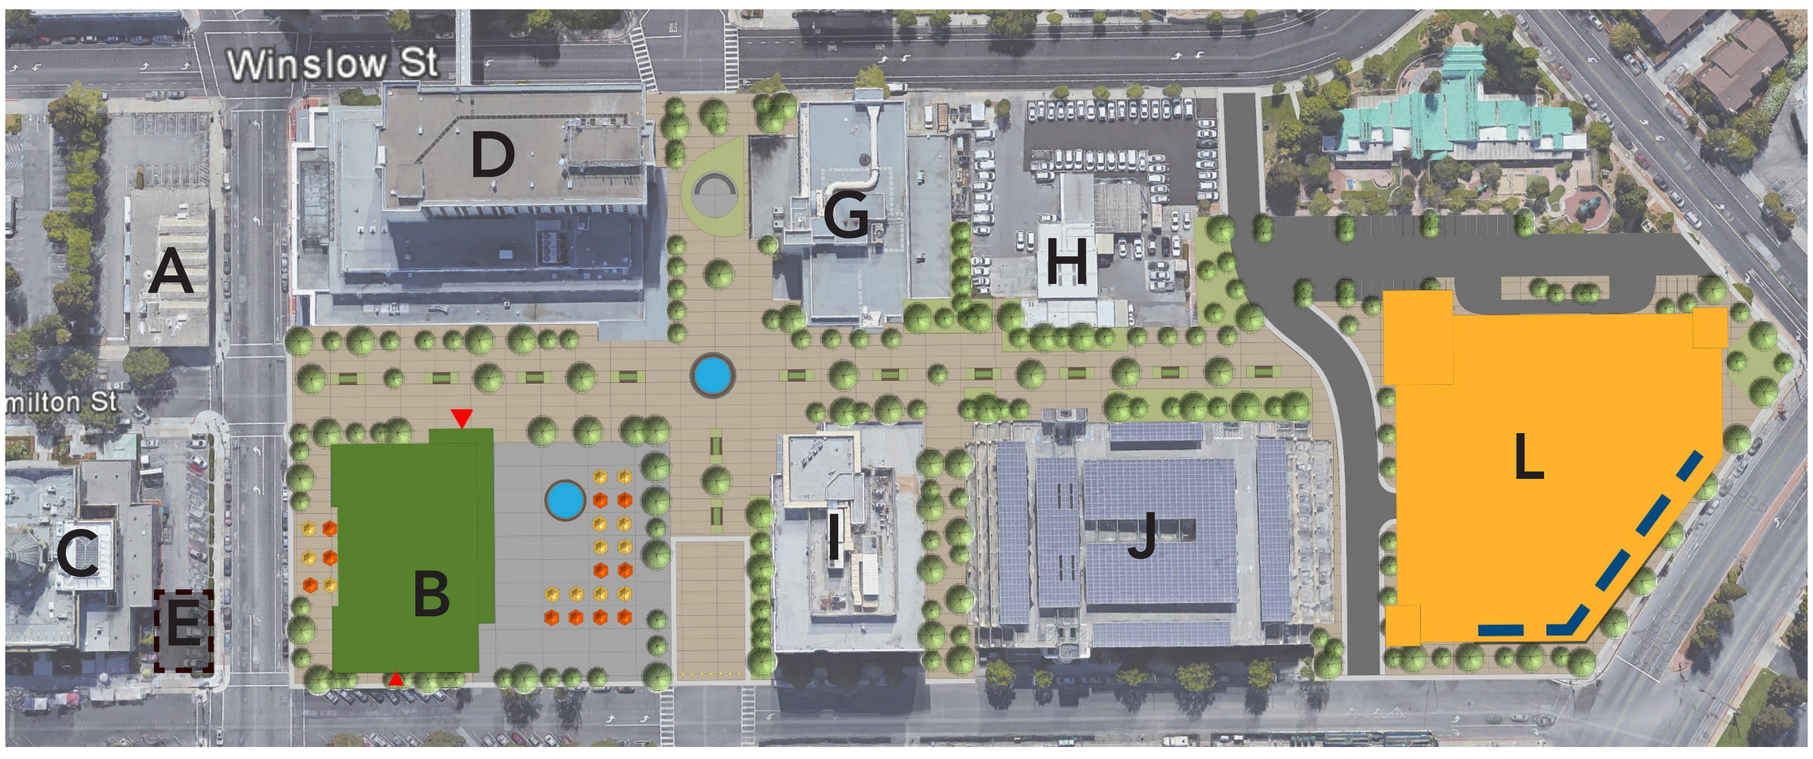

- A LAW LIBRARY
- B PROPOSED OFFICE BUILDING
- C HISTORY MUSEUM
- D HALL OF JUSTICE
- E LATHROP HOUSE - RELOCATED
- G COB1
- H FUTURE "ROC" E.O.C. BUILDING
- I COB2
- J EXISTING PARKING
- L PROPOSED PARKING STRUCTURE

SOUTH SF HEALTH SYSTEM HUB

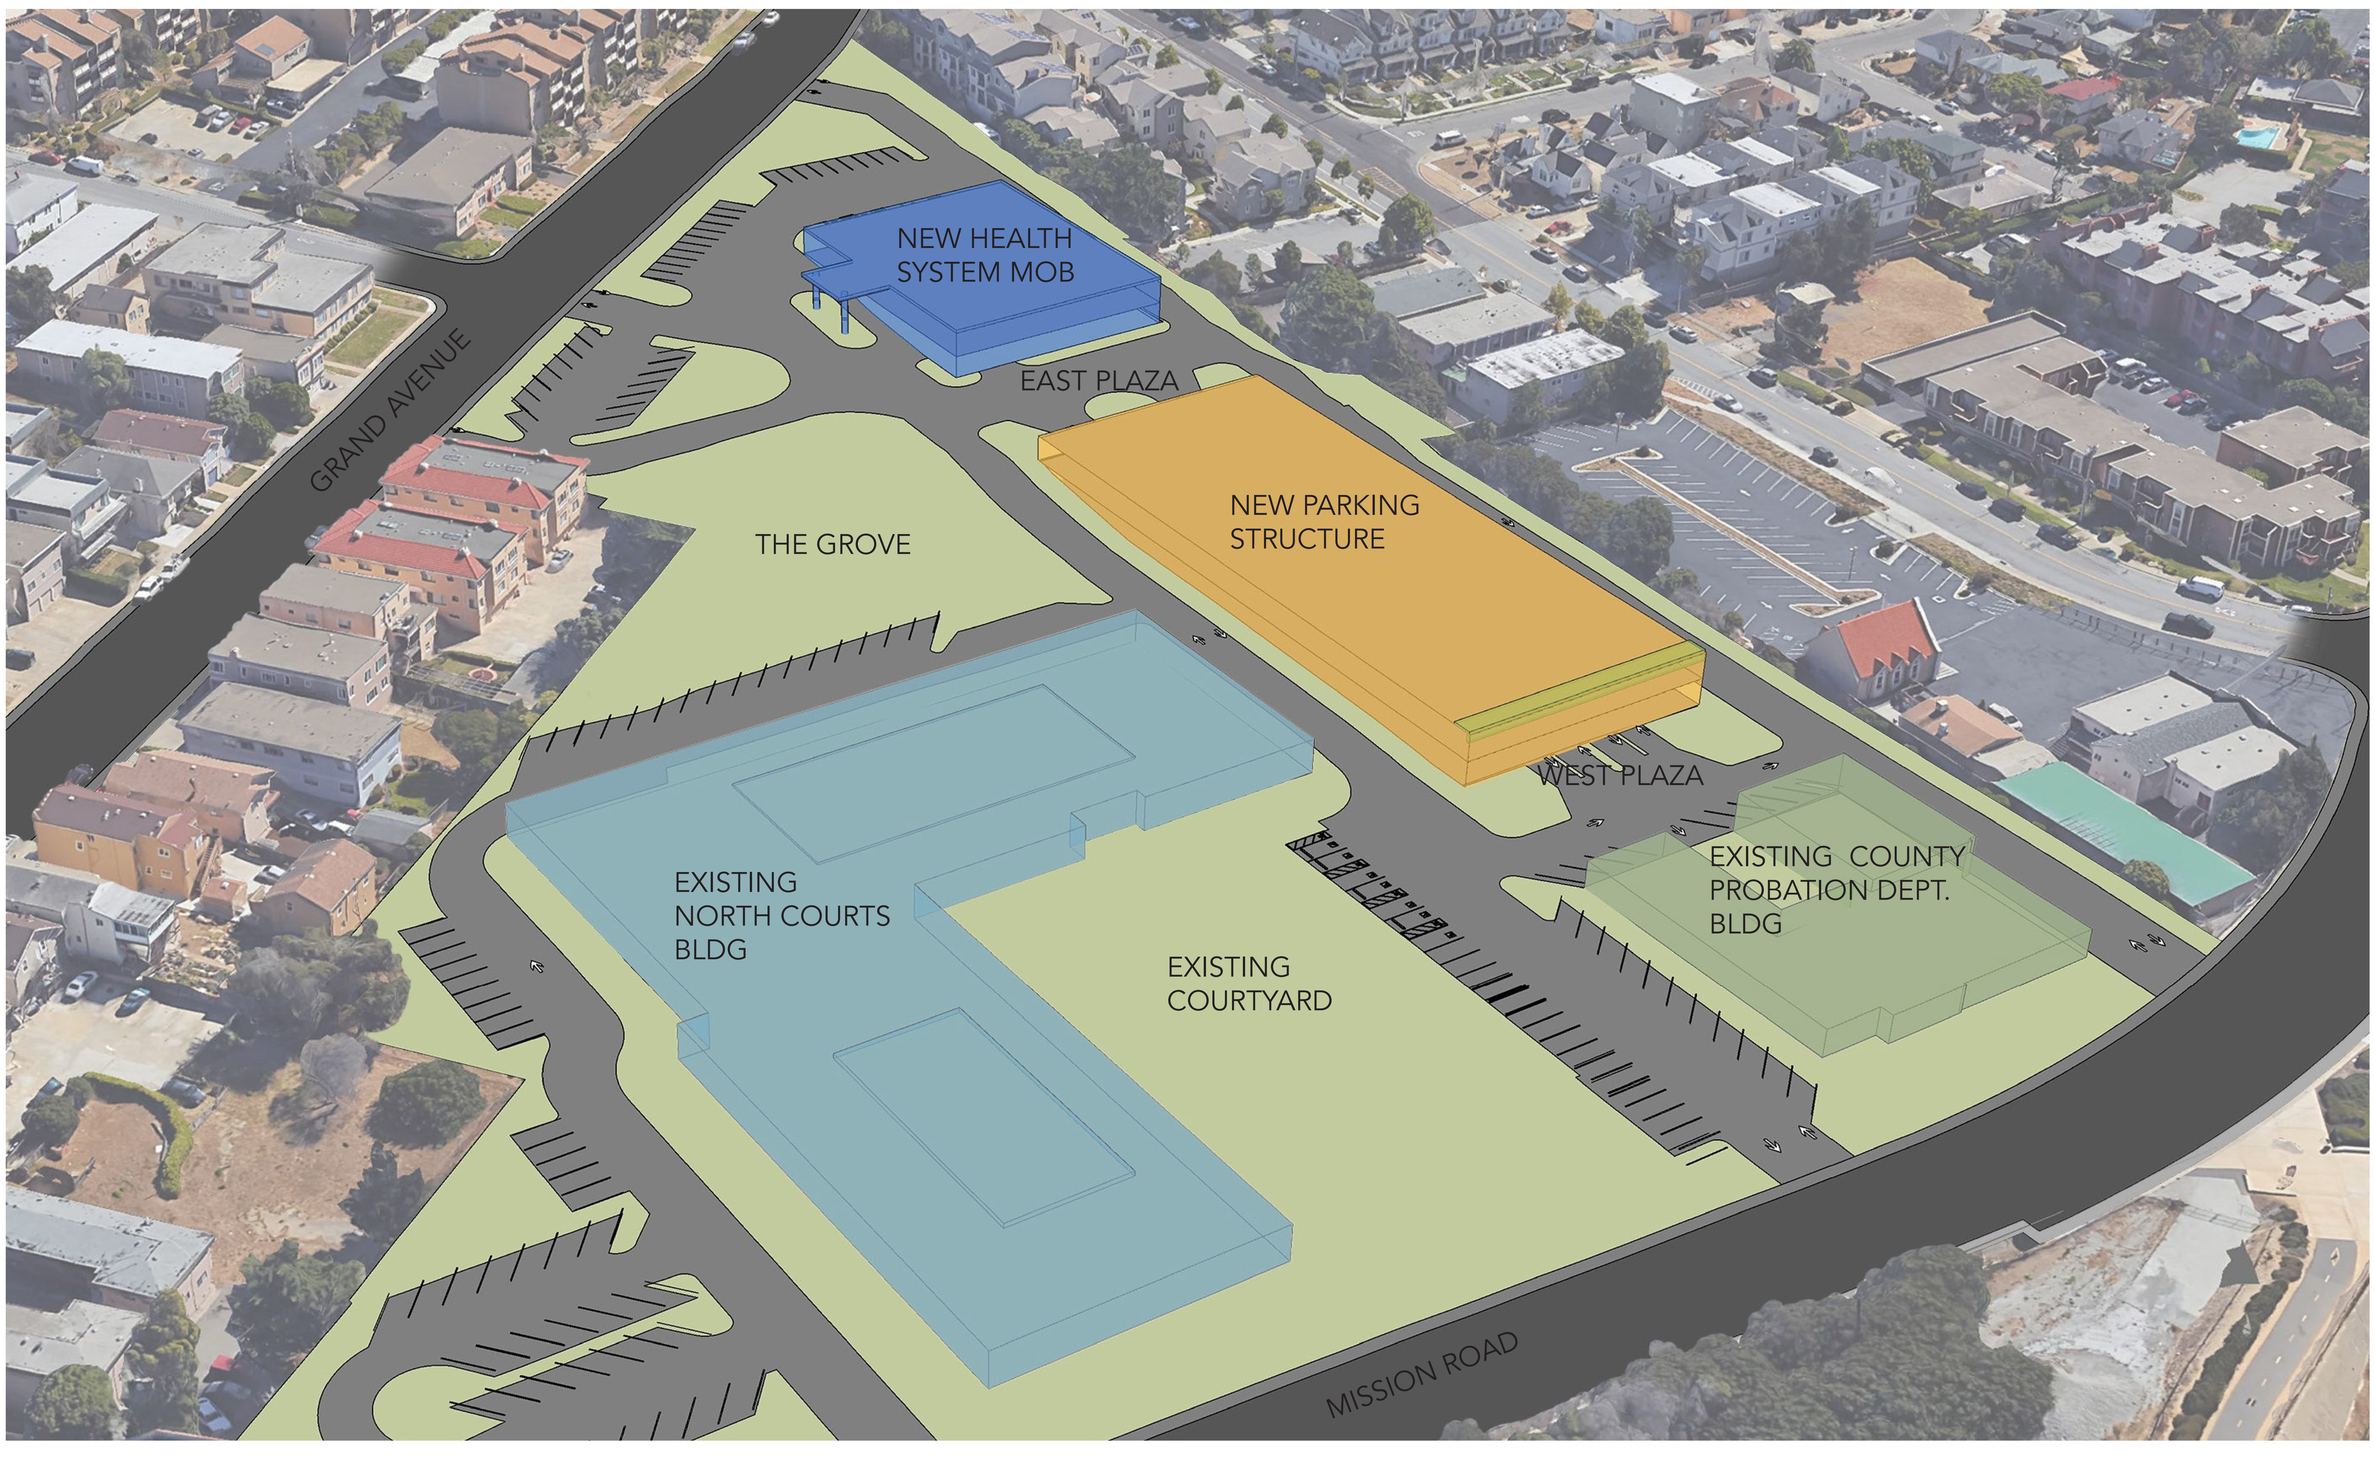

Location: 1050 Mission Road. South San Francisco, CA. 94080
Size: 32,000 S.F. & Garage
Estimated Completion Date: 2022
Contractors: TBD
Project Managers: Jim Mosier and Sam Lin

TOWER ROAD

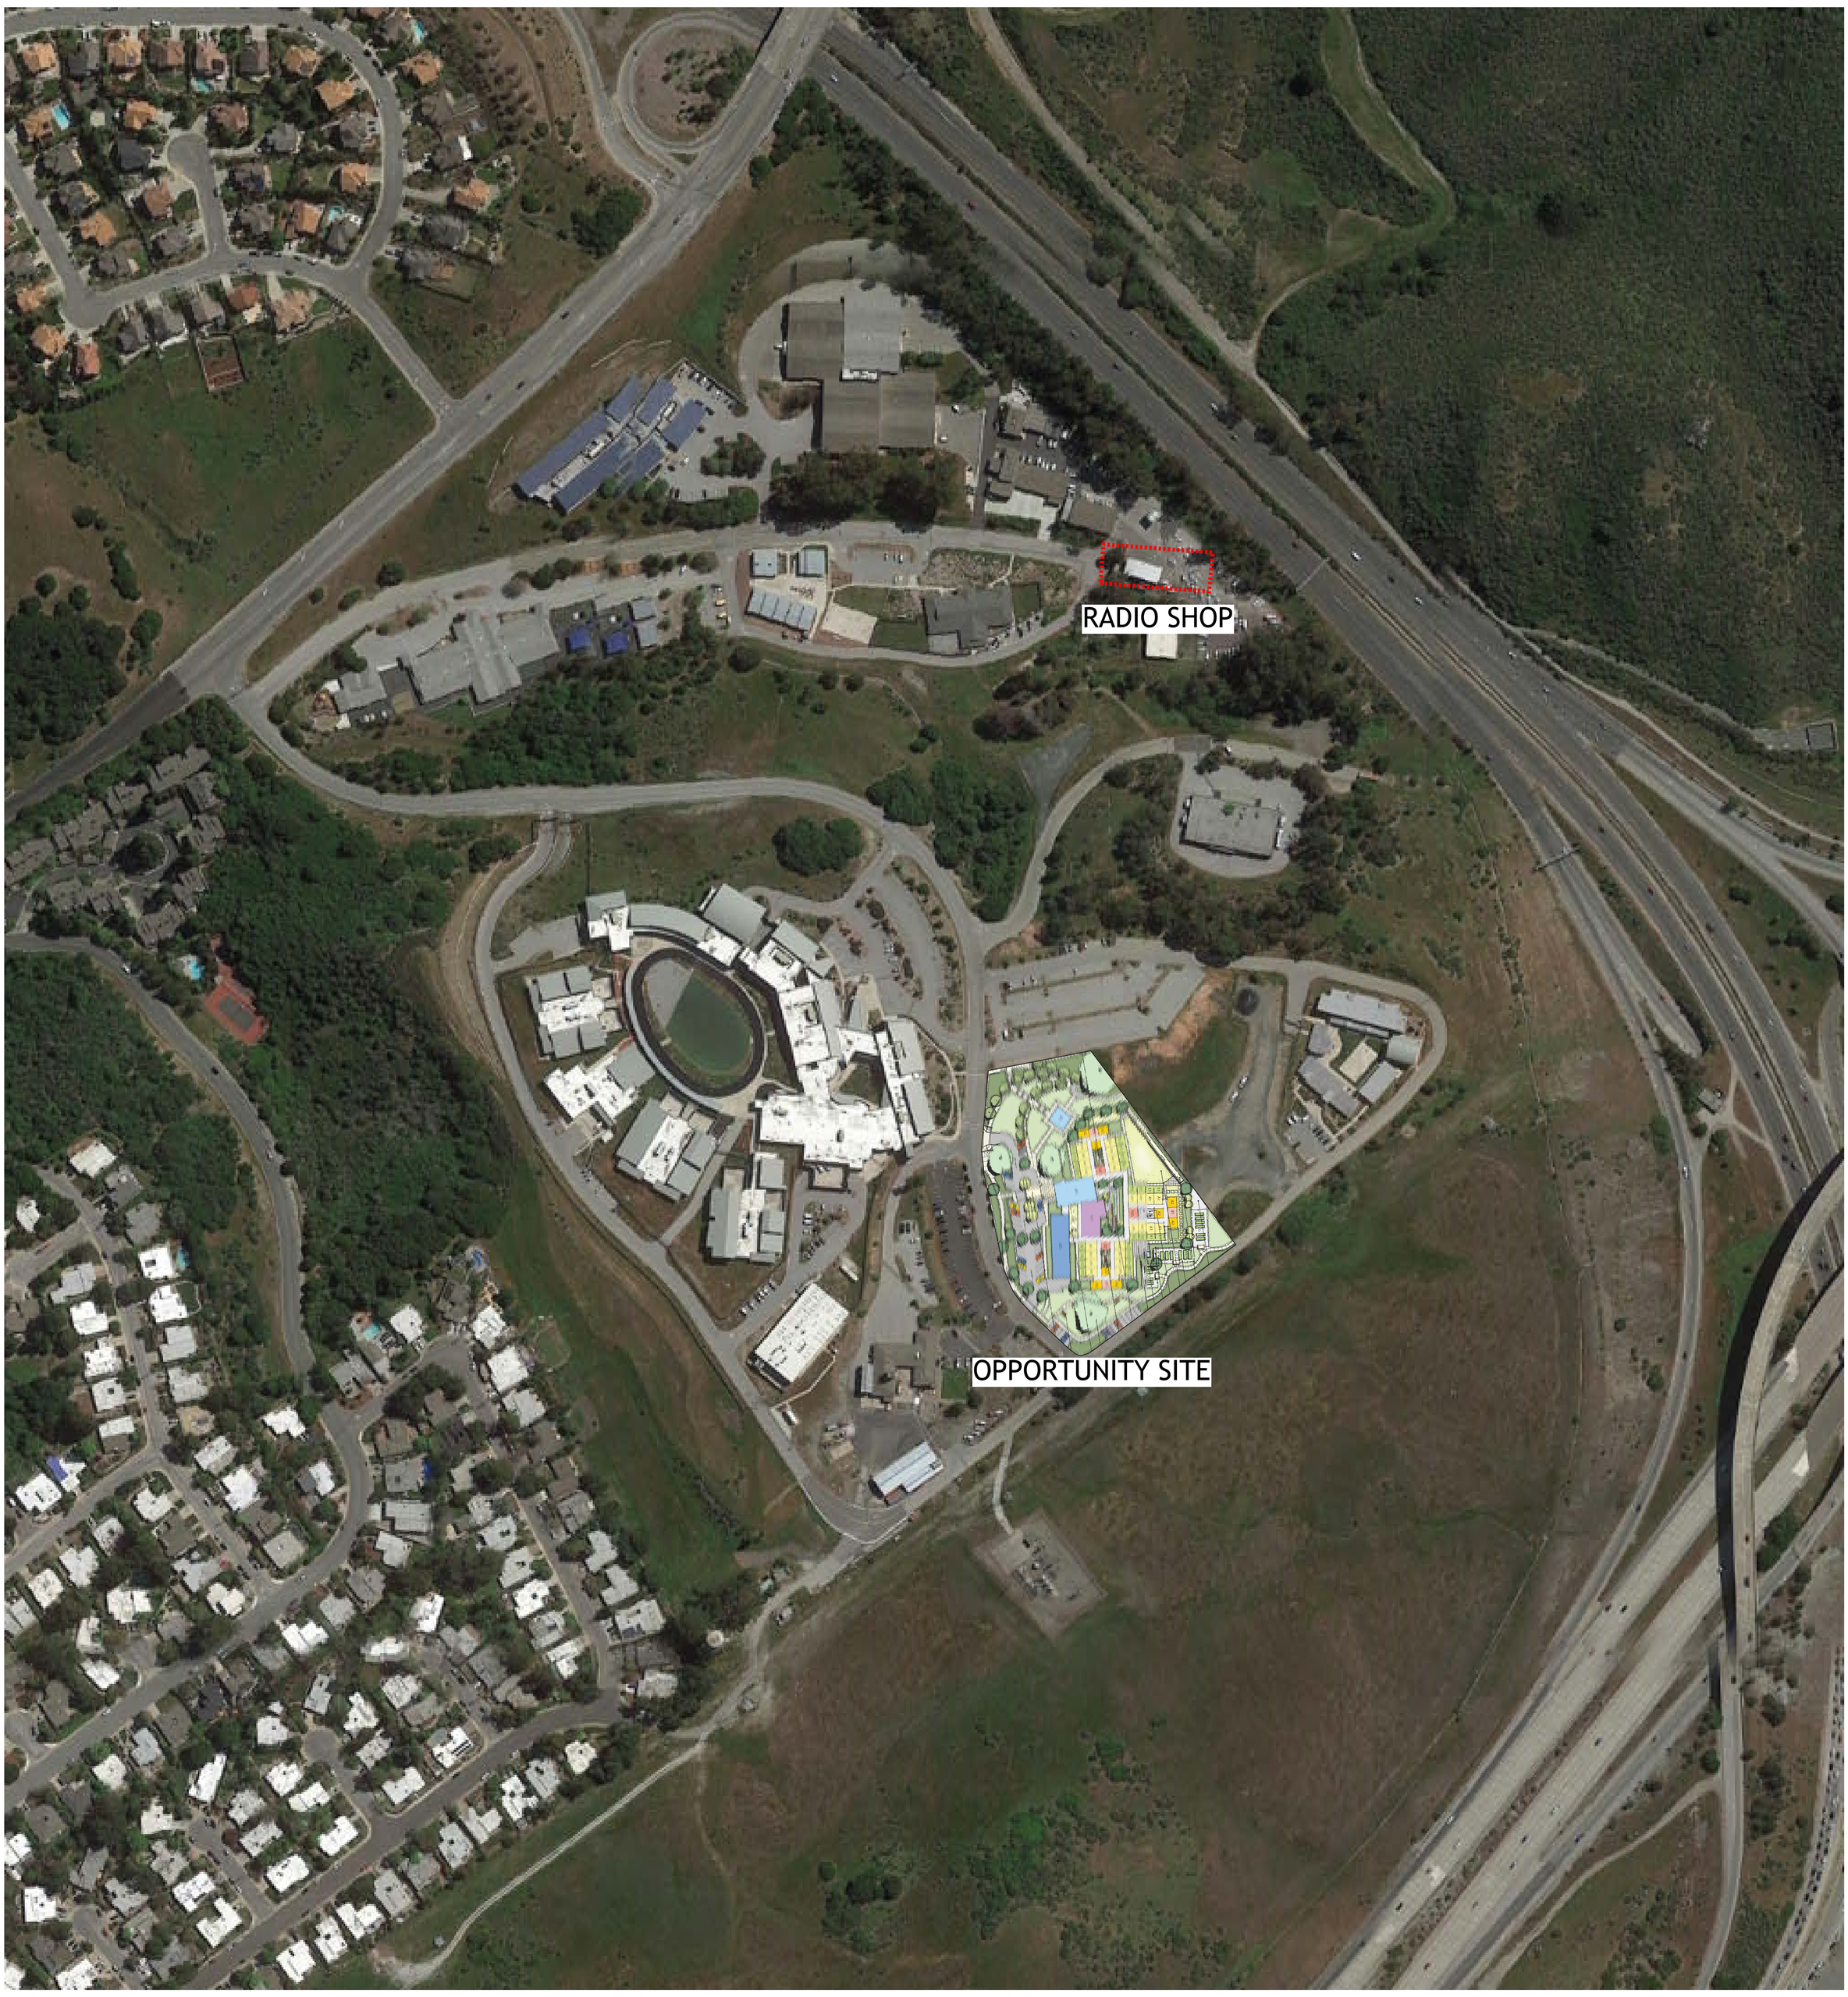

Location: Tower Road. San Mateo, CA
Size: 10,000 S.F.
Estimated Completion Date: Summer 2018
Contractors: TBD
Project Managers: Jim Mosier and Sam Lin

SAN MATEO MEDICAL CENTER
CAMPUS MASTER PLAN

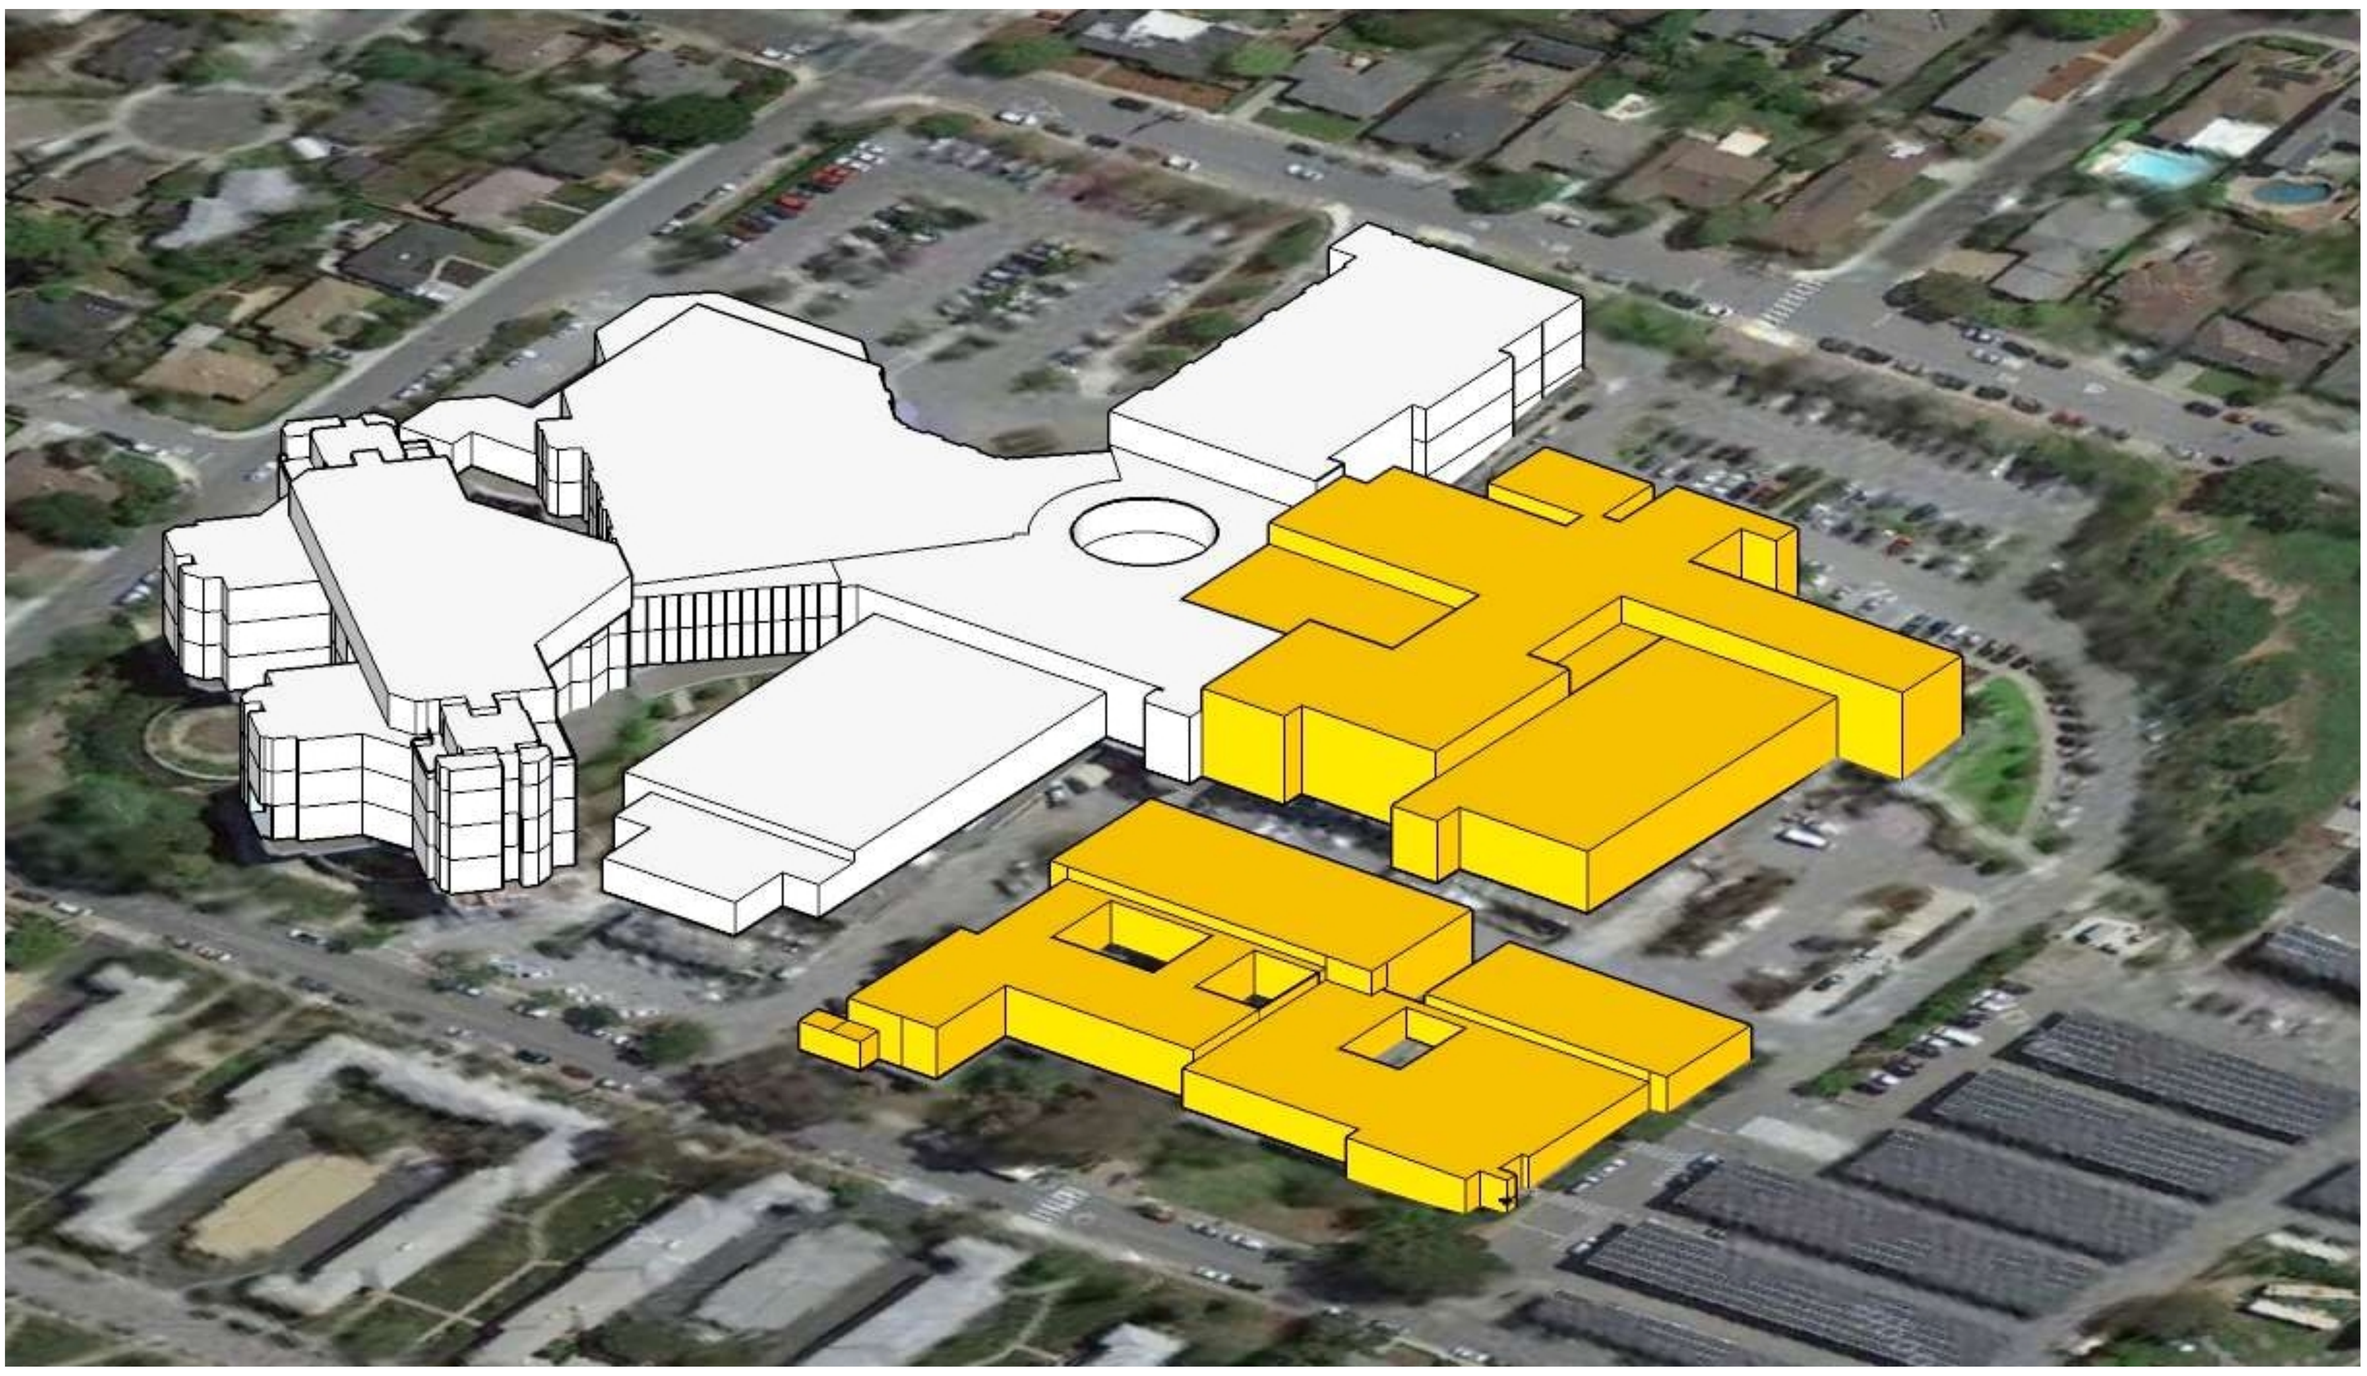

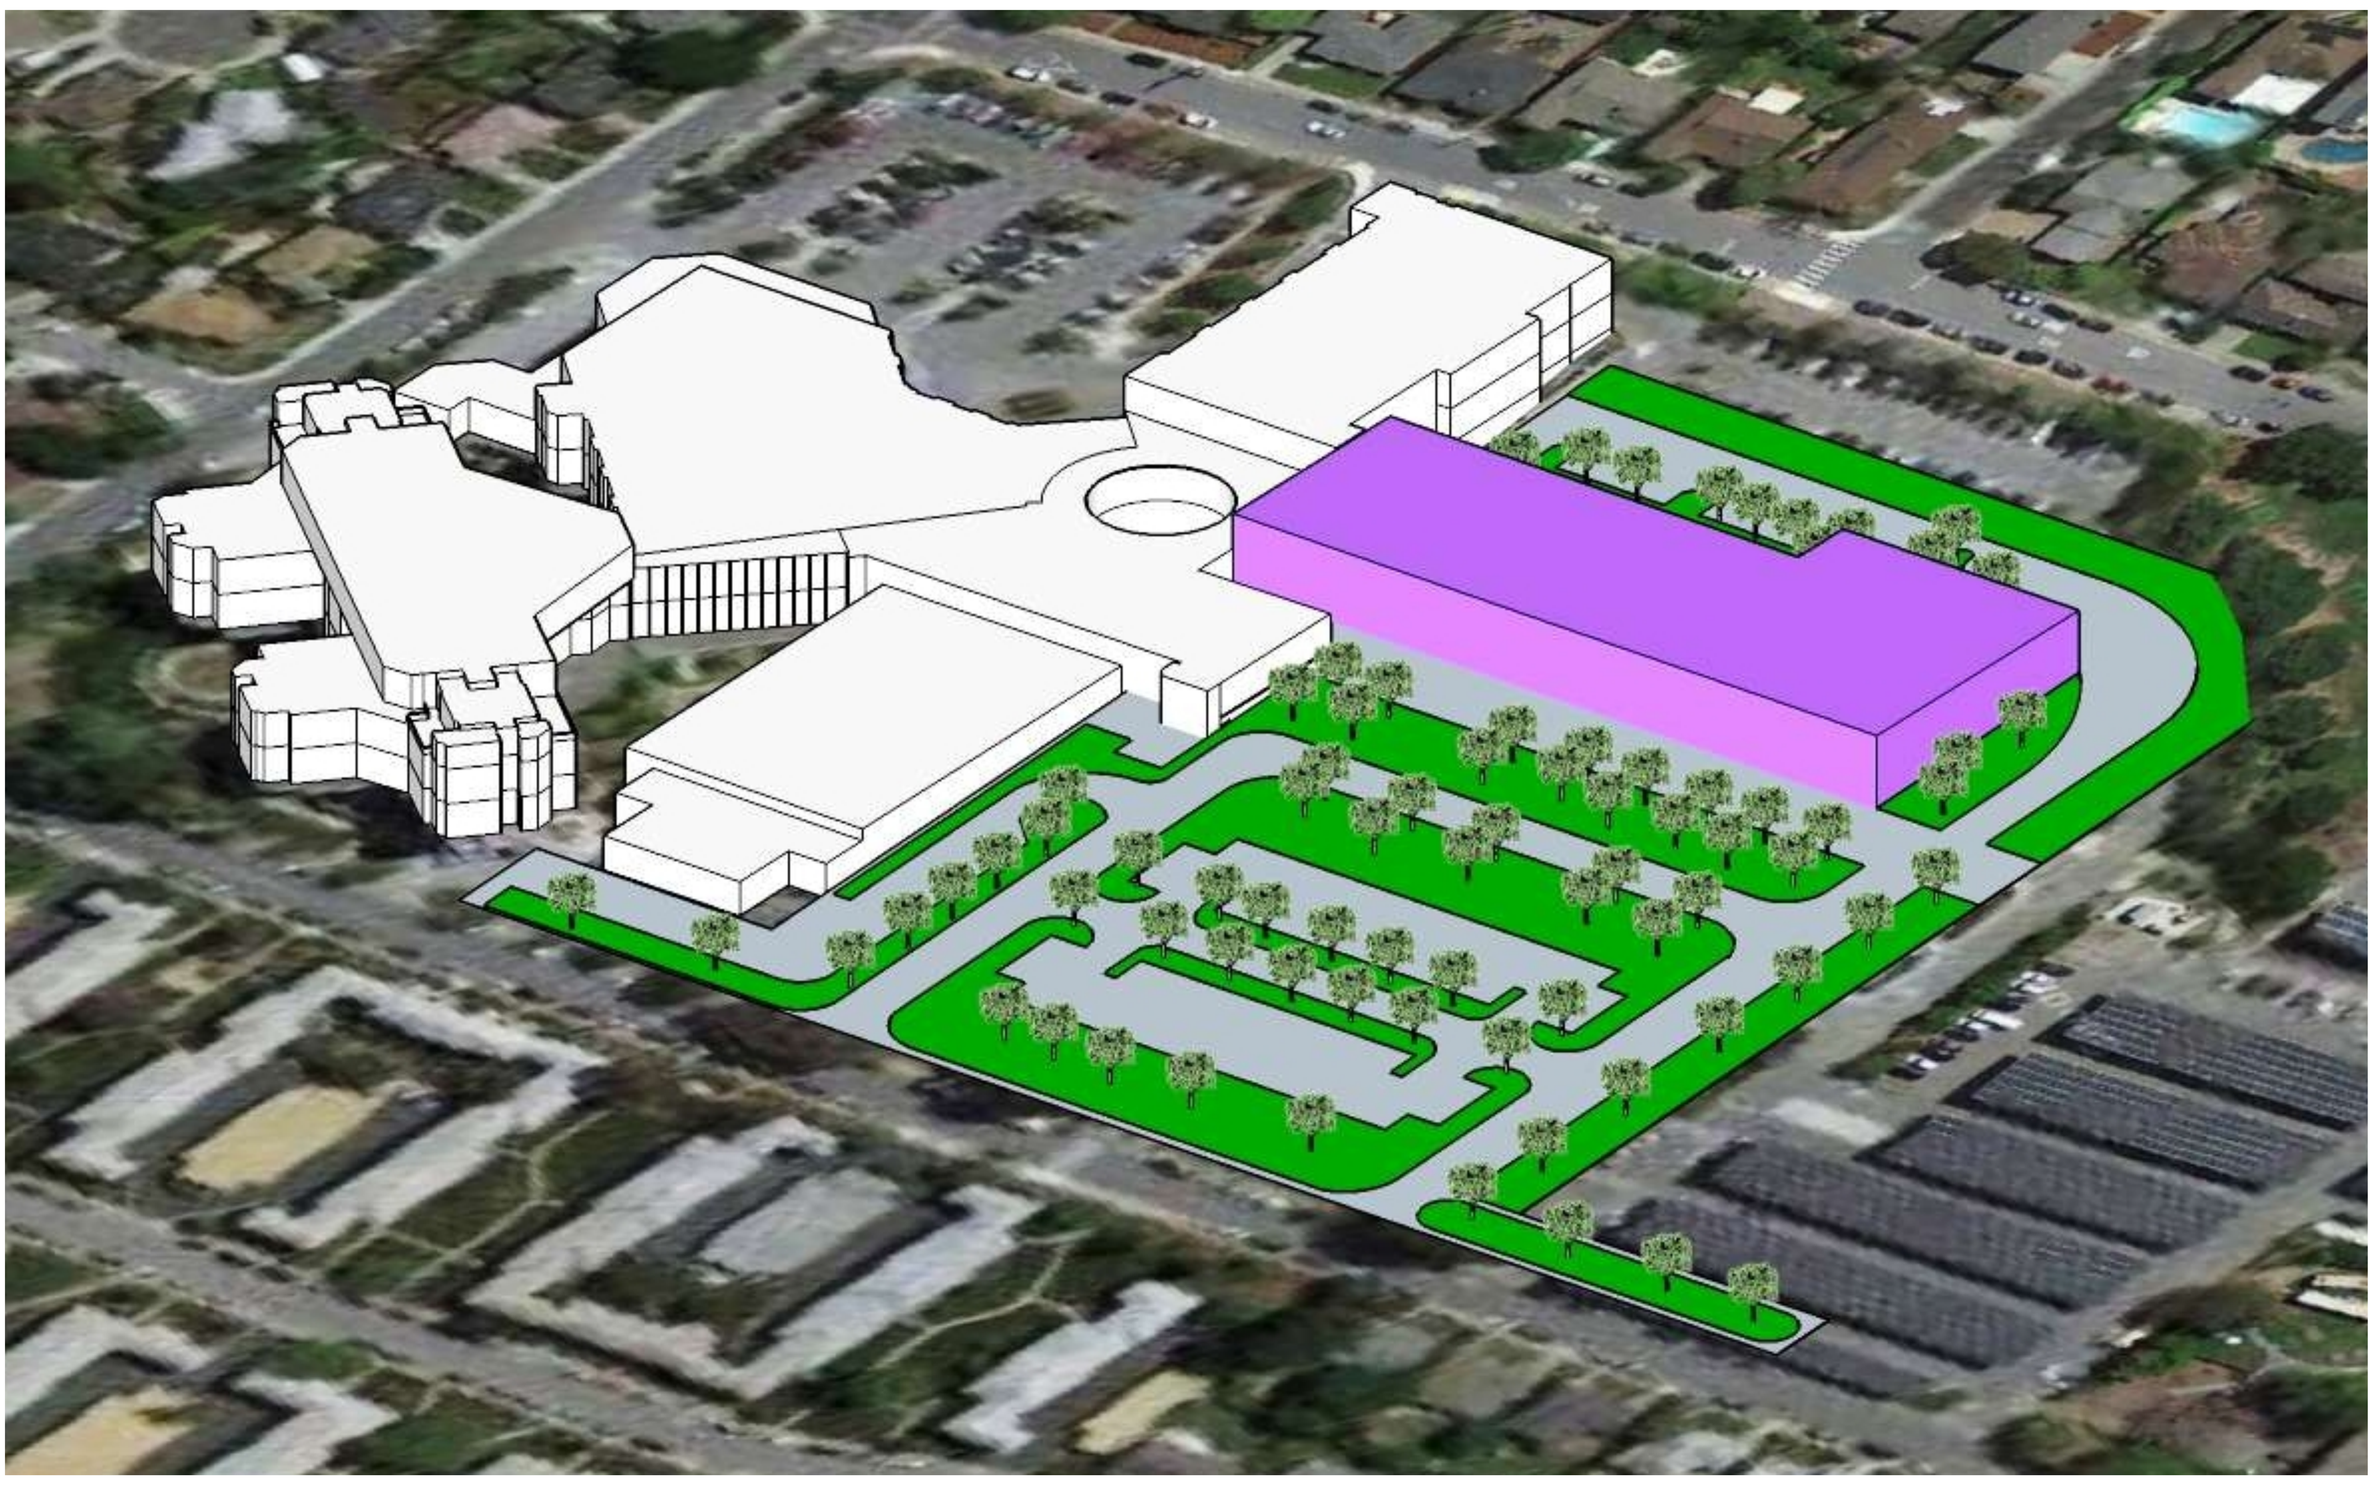

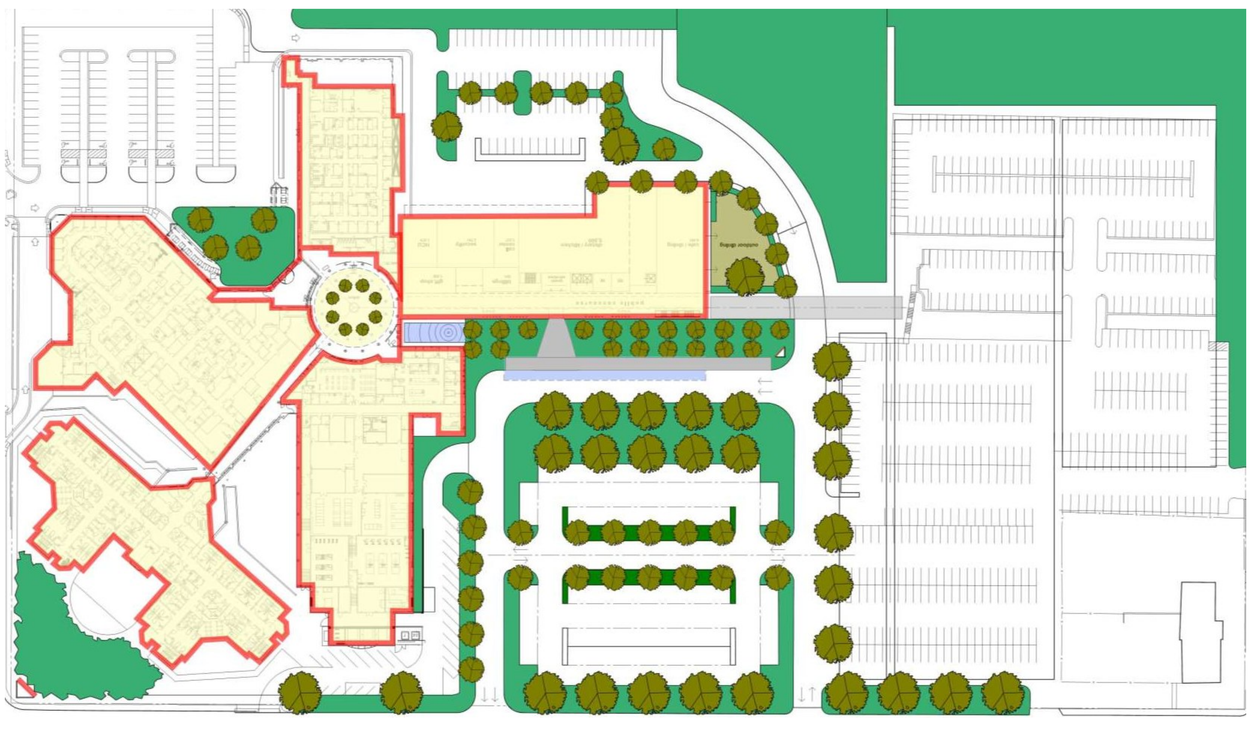

Location: 222 West 39th Avenue. San Mateo, CA. 94403
Size: 70,000 SF Administration Building & Renovation
Estimated Completion Date: Q1 2022
Contractors: TBD
Project Managers: Paul Hundal, Sam Lin, and Debbie Bazan