SAN MATEO COUNTY - DEPARTMENT OF PUBLIC WORKS

RECONSTRUCTION OF LUCKY AVENUE AND LIBERTY PARK AVENUE, MENLO PARK, CA

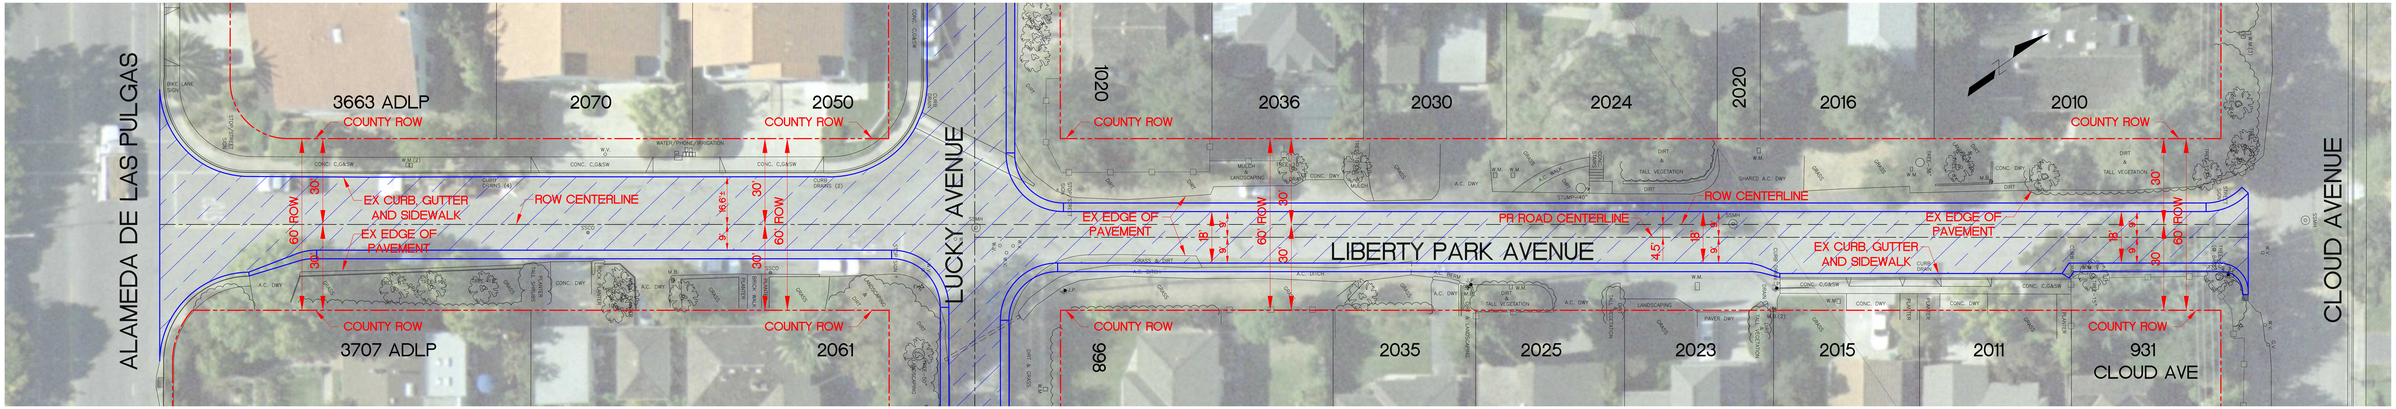

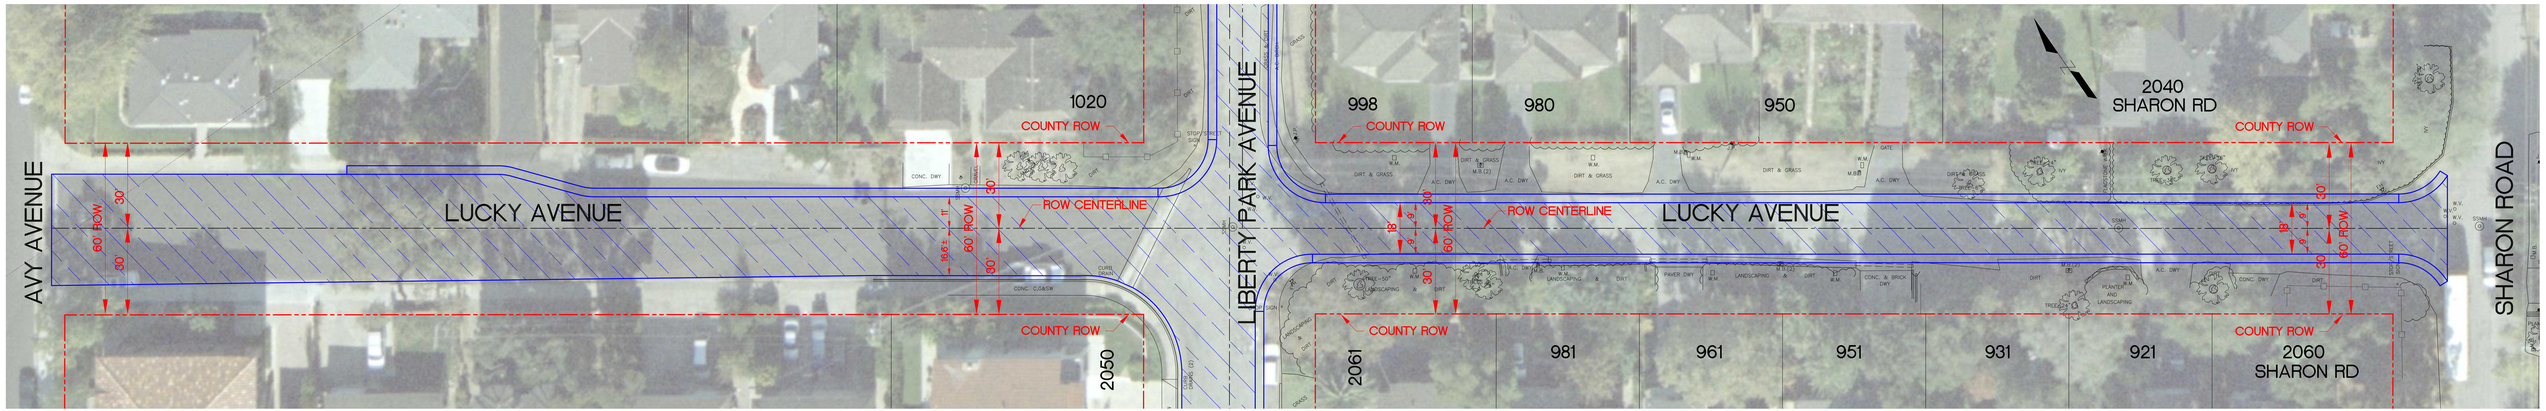

(FIT EXISTING ROADWAY ALIGNMENT)

RECONSTRUCT ROAD TO MATCH EXISTING IMPROVEMENTS (WHERE FEASIBLE)

LEGEND:

PROPOSED ROADWAY

PROPOSED VALLEY GUTTER

SCALE: 1" = 10'

12/17/2014